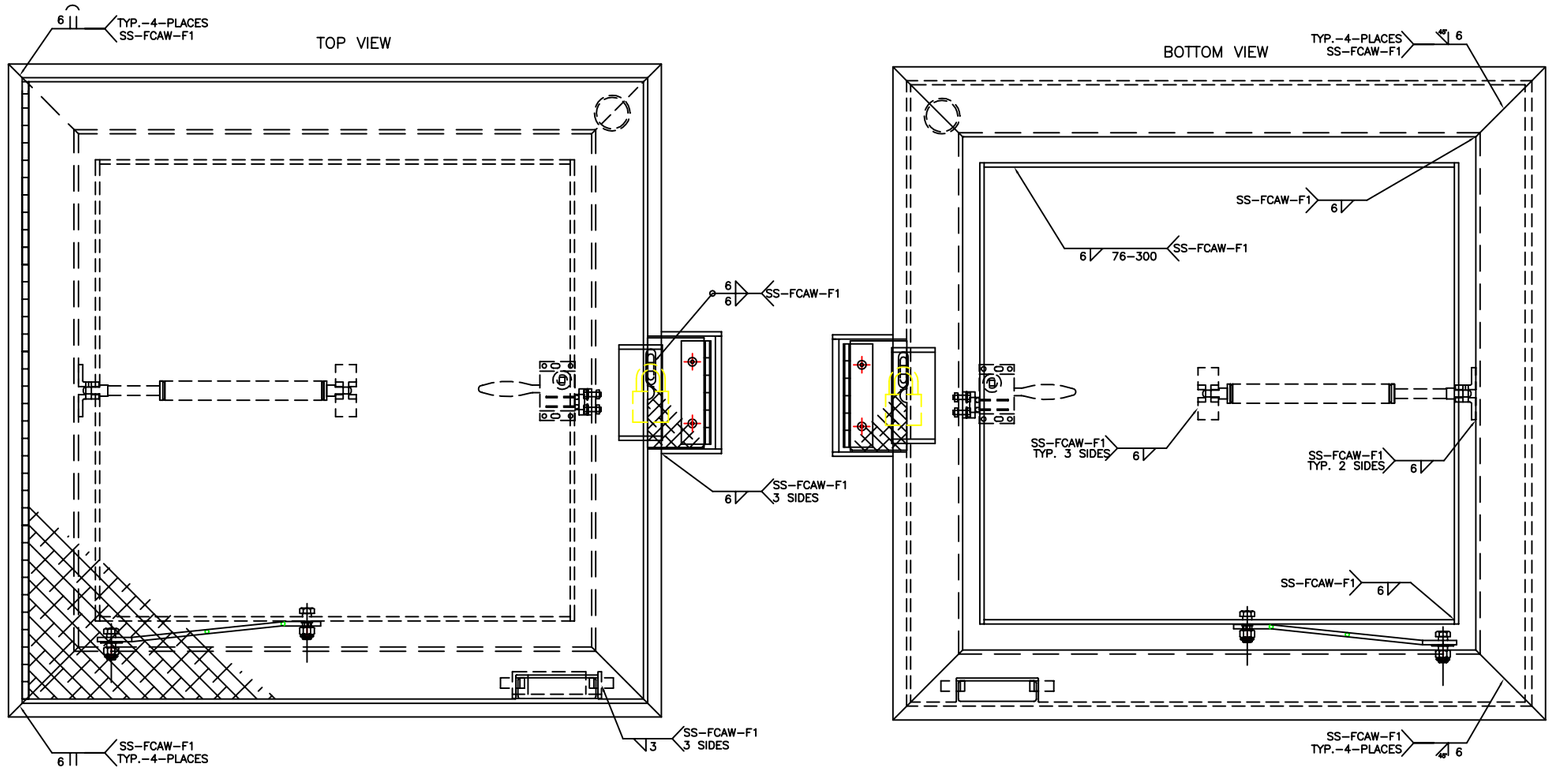

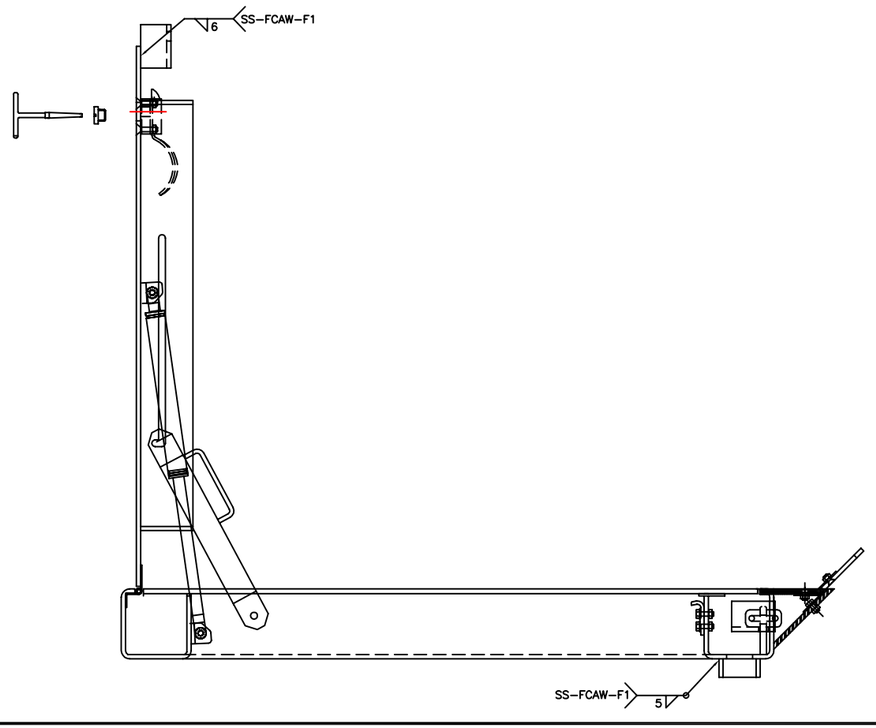

MSU
MISSISSAUGA LTD.
PHONE: (905) 823-4340
WATTS: (800) 268-5336
WEBSITE: www.msumississauga.com

#	QTY.	MATERIAL	DESCRIPTION

NOTE: 1) WELDING SHALL CONFORM TO CSA W47.1 & AWS D1.6

THIS DOCUMENT CONTAINS PROPRIETARY INFORMATION AND OTHER RIGHTS WHICH ARE THE SOLE AND EXCLUSIVE PROPERTY OF MSU MISSISSAUGA LTD.

POSESSION OF THIS MATERIAL DOES NOT CONVEY OR TRANSFER ANY RIGHTS THEREIN, AND REPRODUCTION, USE, COPYING OR DISCLOSURE TO OTHERS IS FORBIDDEN WITHOUT THE PRIOR WRITTEN CONSENT OF AN OFFICER OF MSU MISSISSAUGA LTD.

© MSU MISSISSAUGA LTD. – JULY 23RD, 2014

PROJECT	LOCATION PROJECT
CONTRACTOR	CONTRACTOR
ARCH'T/ENG'R	ENGINEER
QTY.	QTY.
PROJECT NO.	#

TITLE
MSU TYPE-SSM HATCH WELDING DETAILS STAINLESS STEEL ACCESS HATCH

REVISION NO.	DATE	BY
1		
2		

DATE	#/#/#	DWG. BY:	SCJ
SCALE	NTS	PL.NO.	CATA
		DWG. NO.	MSS-WELD